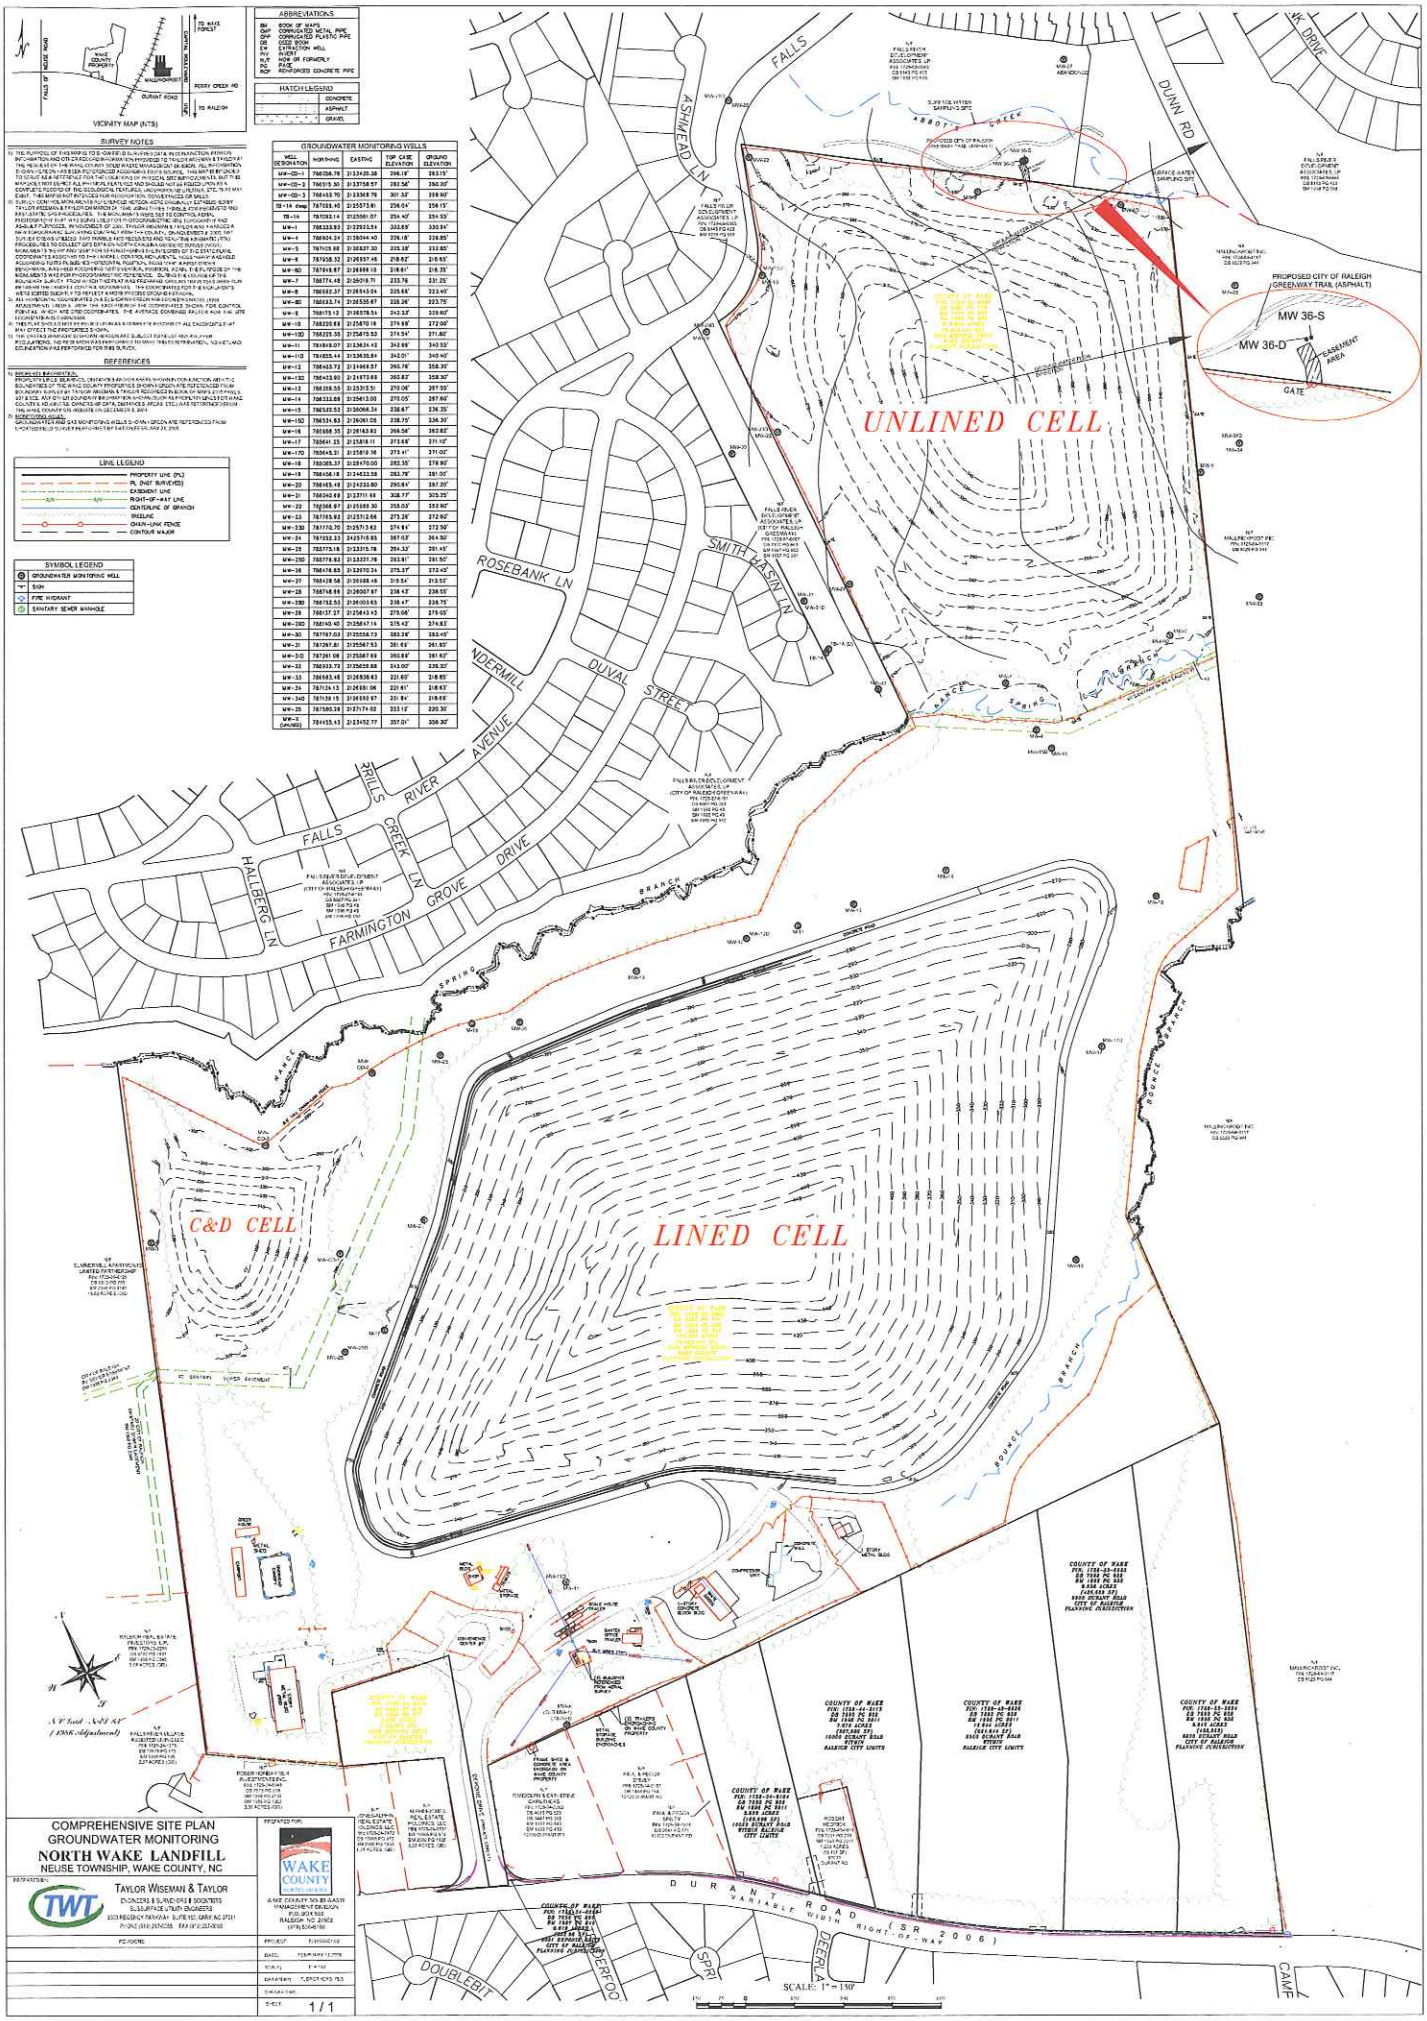

VICINITY MAP (NTS)

ABBREVIATIONS

BM	BOOK OF MAPS
CMP	CORRUGATED METAL PIPE
CPP	CORRUGATED PLASTIC PIPE
DB	DEED BOOK
EW	EXTRACTION WELL
N/F	NOW OR FORMERLY
PG	PAGE
RCP	REINFORCED CONCRETE PIPE

HATCH LEGEND

	CONCRETE
	ASPHALT
	GRAVEL

SURVEY NOTES













LINE LEGEND

- PROPERTY LINE (PL)
- PL (NOT SURVEYED)
- EASEMENT LINE
- RIGHT-OF-WAY LINE
- CENTERLINE OF BRANCH
- TREELINE
- CHAIN-LINK FENCE
- CONTOUR MAJOR

SYMBOL LEGEND

- GROUNDWATER MONITORING WELL
- SIGN
- FIRE HYDRANT
- SANITARY SEWER MANHOLE

GROUNDWATER MONITORING WELLS

WELL DESIGNATION	NORTHING	EASTING	TOP CASE ELEVATION	GROUND ELEVATION
MW-GD-1	766056.78	2132420.38	298.19'	295.13'
MW-GD-2	766315.30	2132758.57	292.56'	290.20'
MW-GD-3	766453.70	2133368.76	301.32'	298.60'
TB-1A deep	767099.40	2135573.61	256.04'	256.15'
TB-1A	767093.14	2135561.87	254.46'	254.53'
MW-1	766333.93	2132923.54	333.69'	330.84'
MW-4	766804.24	2136544.40	296.18'	294.85'
MW-5	767125.68	2136327.30	325.38'	322.85'
MW-6	767938.32	2136187.96	298.61'	296.02'
MW-8D	767949.87	2134998.10	318.61'	316.25'
MW-7	768774.48	2135019.71	333.76'	331.25'
MW-8	768032.37	2136743.04	329.46'	323.90'
MW-9D	768053.71	2136530.67	338.24'	333.75'
MW-9	768173.13	2136378.54	343.33'	339.60'
MW-10	768220.69	2134870.16	274.98'	272.06'
MW-10D	768225.35	2134870.52	274.54'	271.80'
MW-11	764919.07	2136134.42	342.66'	340.52'
MW-11D	764933.44	2136135.84	343.01'	340.40'
MW-12	766403.72	2134968.87	360.76'	358.30'
MW-13D	766433.90	2134773.68	360.83'	358.30'
MW-13	766359.53	2133313.51	370.08'	367.53'
MW-14	766333.69	2134513.00	350.93'	347.60'
MW-15	766320.53	2136066.36	338.47'	336.35'
MW-15D	766324.63	2136061.08	338.73'	336.30'
MW-16	765968.35	2136162.80	368.58'	362.82'
MW-17	765641.23	2135816.11	373.69'	371.10'
MW-17D	765645.31	2135819.36	373.41'	371.00'
MW-18	765085.37	2135470.00	382.35'	378.90'
MW-19	764458.18	2134423.58	383.79'	381.00'
MW-20	766165.49	2134333.80	350.93'	347.20'
MW-21	766042.69	2133711.69	308.77'	305.75'
MW-22	765968.97	2135389.30	358.03'	353.90'
MW-23	767165.92	2137312.66	273.26'	272.60'
MW-23D	767170.70	2137313.62	274.14'	272.50'
MW-24	767232.23	2137110.85	307.03'	304.30'
MW-25	765775.18	2133315.78	294.33'	291.45'
MW-25D	765779.63	2133317.76	293.61'	291.50'
MW-26	766478.63	2132970.24	275.37'	272.45'
MW-27	766128.58	2136588.48	315.54'	313.50'
MW-28	766748.66	2136007.67	338.43'	336.05'
MW-28D	766752.53	2136003.65	338.47'	336.75'
MW-29	766137.27	2135443.42	273.06'	270.60'
MW-29D	766140.40	2135437.14	276.42'	274.82'
MW-30	767197.03	2135558.73	350.28'	350.45'
MW-31	767297.81	2135587.53	361.63'	361.80'
MW-31D	767291.08	2135587.66	360.89'	361.60'
MW-32	766933.72	2135625.88	343.00'	339.30'
MW-33	766663.16	2136536.63	331.60'	328.85'
MW-34	767124.13	2136581.06	331.61'	328.63'
MW-34D	767129.15	2136583.97	331.84'	328.65'
MW-35	767580.34	2137174.02	333.12'	330.30'
MW-5 (ABAND)	764455.43	2133452.77	307.01'	304.30'

COMPREHENSIVE SITE PLAN
GROUNDWATER MONITORING
NORTH WAKE LANDFILL
NEUSE TOWNSHIP, WAKE COUNTY, NC

PREPARED BY:
TAYLOR WISEMAN & TAYLOR
8000 REGENCY PARKWAY SUITE 600 CARY, NC 27511
PHONE (919) 233-8091 FAX (919) 233-8096

PREPARED FOR:
WAKE COUNTY
SOLID WASTE MANAGEMENT
A NEW COUNTY SOLID WASTE MANAGEMENT DIVISION
P.O. BOX 550
RAILEIGH, NC 27602
(919) 856-6190

PROJECT	[illegible]
SCALE	1" = 150'
DRAWN BY	[illegible]
CHECKED BY	
SHEET	1/1